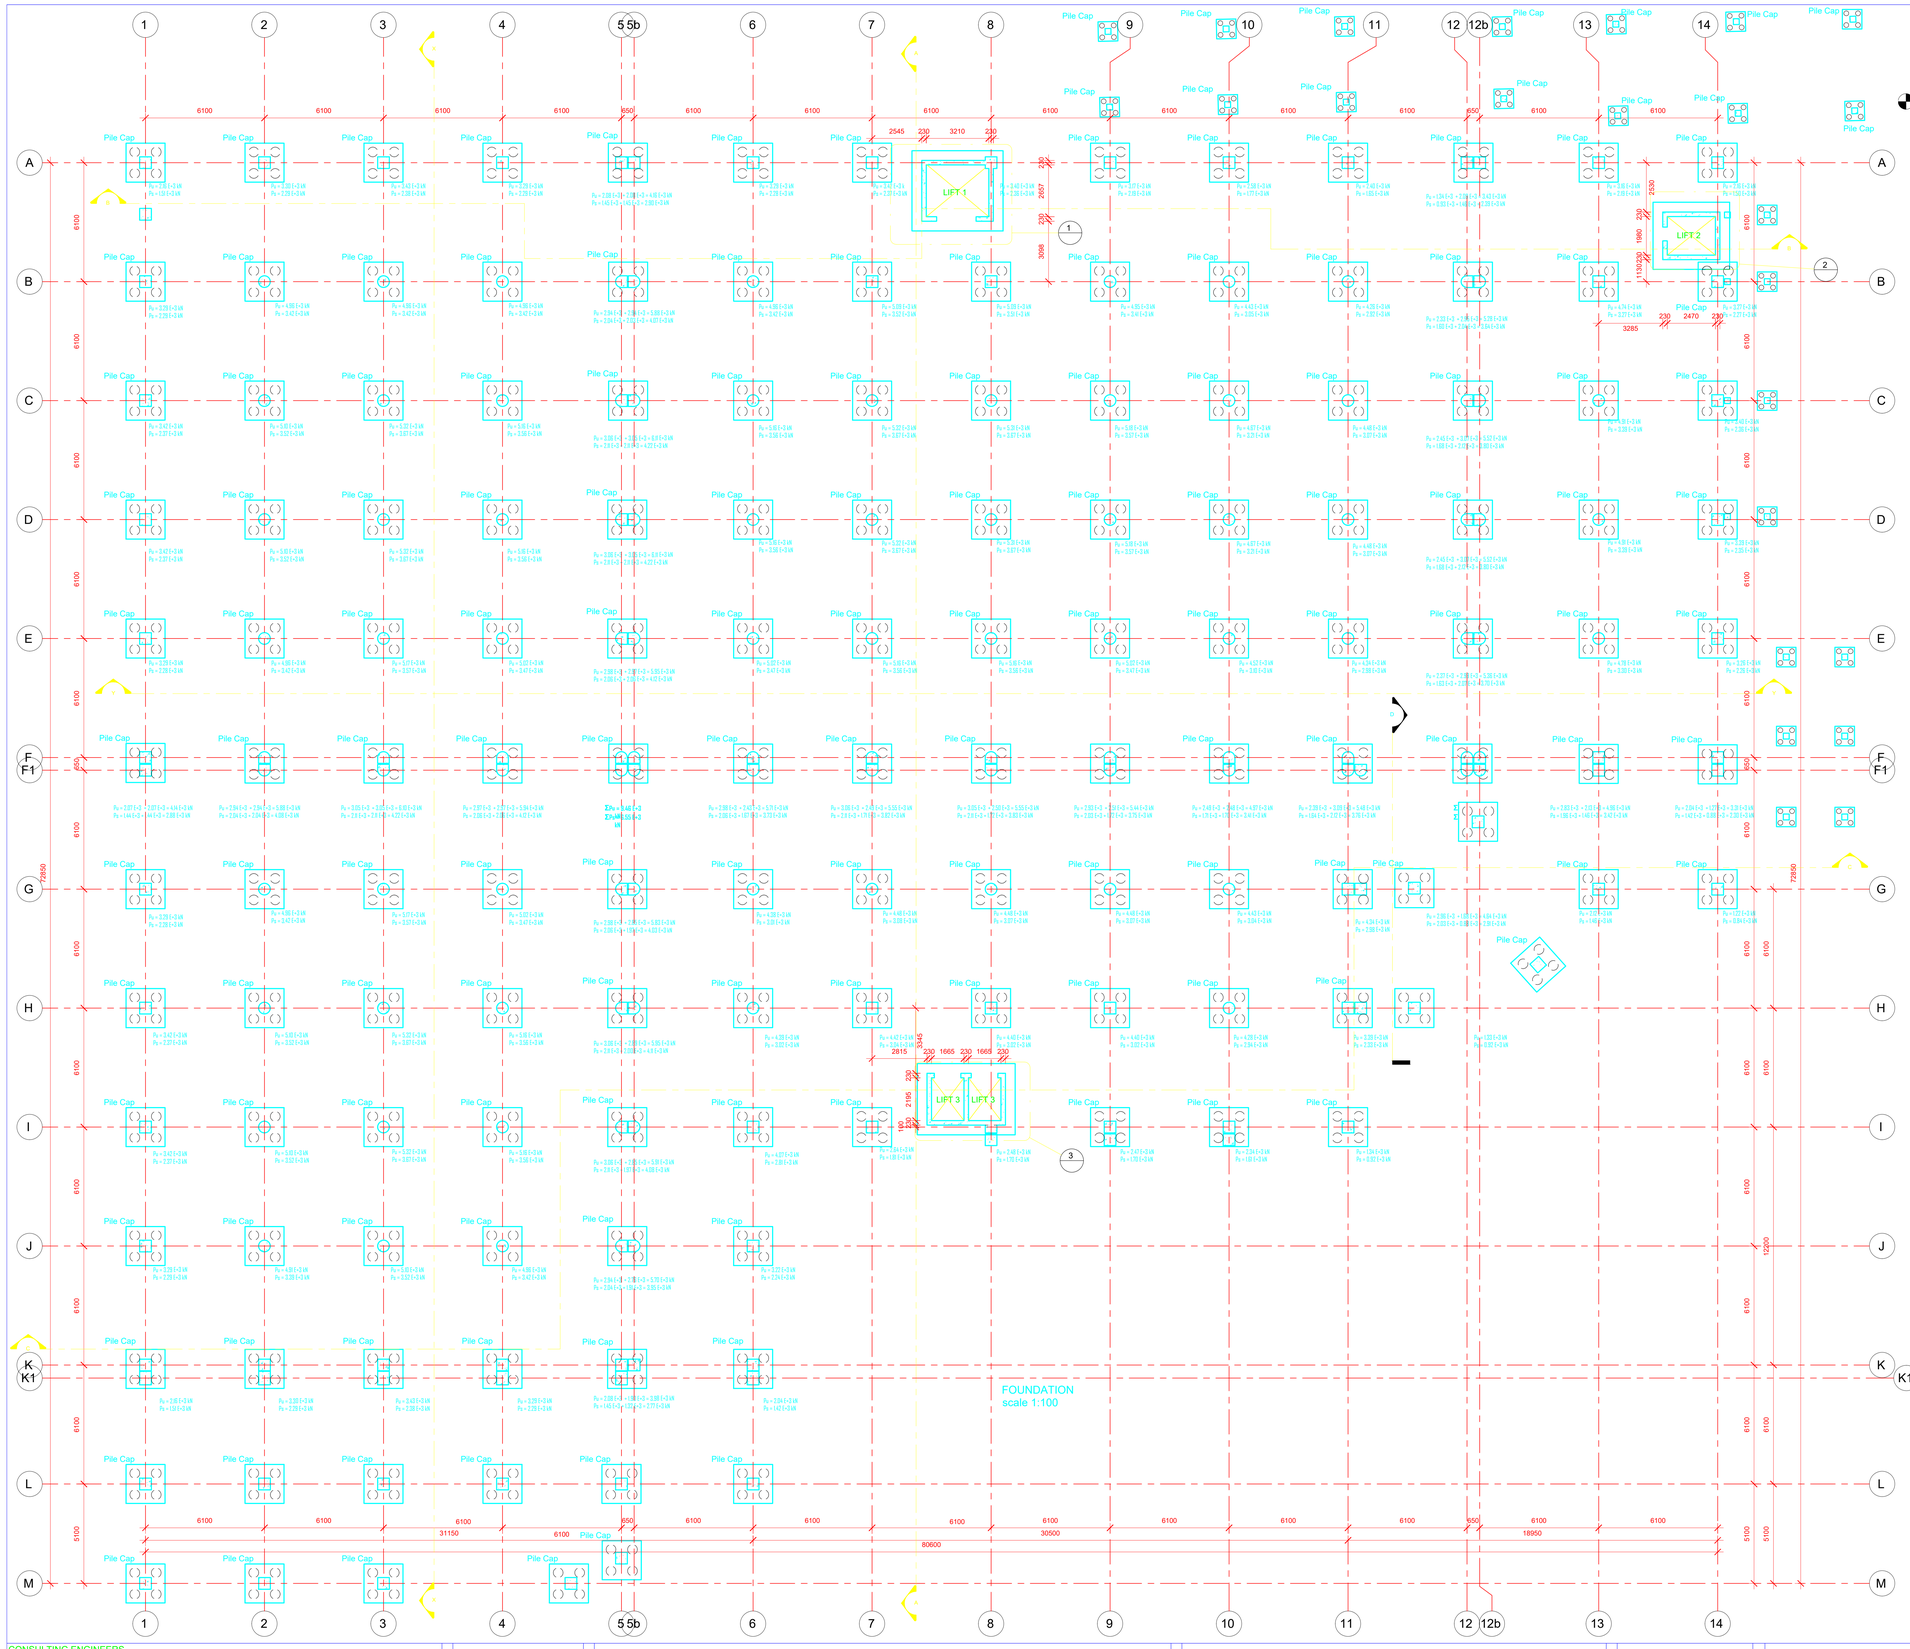

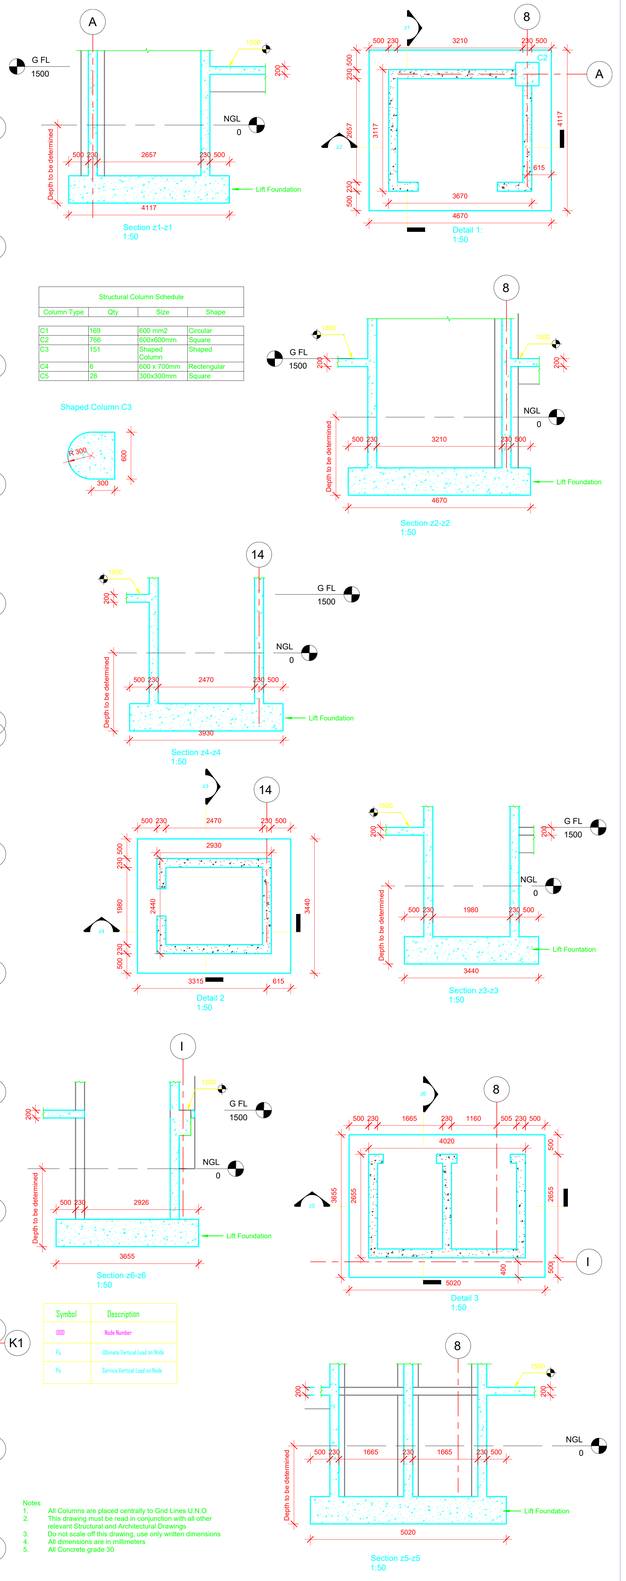

Structural Column Schedule			
Column Type	Qty	Size	Shape
C1	169	600 mm2	Circular
C2	766	600x600mm	Square
C3	151	Shaped Column	Shaped
C4	6	600 x 700mm	Rectengular
C5	28	300x300mm	Square

Symbol	Description
000	Node Number
P_u	Ultimate Vertical Load on Node
P_s	Service Vertical Load on Node

Notes
1. All Columns are placed centrally to Grid Lines U.N.O
2. This drawing must be read in conjunction with all other relevant Structural and Architectural Drawings
3. Do not scale off this drawing, use only written dimensions
4. All dimensions are in millimeters
5. All Concrete grade 30

CONSULTING ENGINEERS
GALAXY ENGINEERING DESIGN
CONSULTANTS (Pvt) LTD
CIVIL & STRUCTURAL ENGINEERS AND PROJECT MANAGERS
No.7 The Chase
Ashbrooke
Mt Pleasant
Harare
Tel: +263(0)771 03937, 0734 533
298 +263 242 303 706 email:
info@galx.co.zw email:
sevengroup@gmail.com e-mail:
bhmashwa@gmail.com

DRAWING AMMENDMENTS

NO	DATE		APPROVED

MICRO-FILM
Drwg No.

TECHNICAL PERSONNEL

DESIGNED BY	GEDC
DRAWN BY	GEDC
CHECKED BY	GEDC
APPROVED BY	

ZIMBABWE REVENUE AUTHORITY
P. O. BAG 4360
HARARE, ZIMBABWE

Client: ZIMRA
Centre: HARARE
Project Name: PROPOSED ZIMRA HEAD OFFICE
Drawing Contents: Foundation Plan

Drawing Scale	Date	G.P No.	Drawing No.	Amdt.Ltr
As indicated	12/11/20		ZIMRA/HQ/SE 01-(1)	