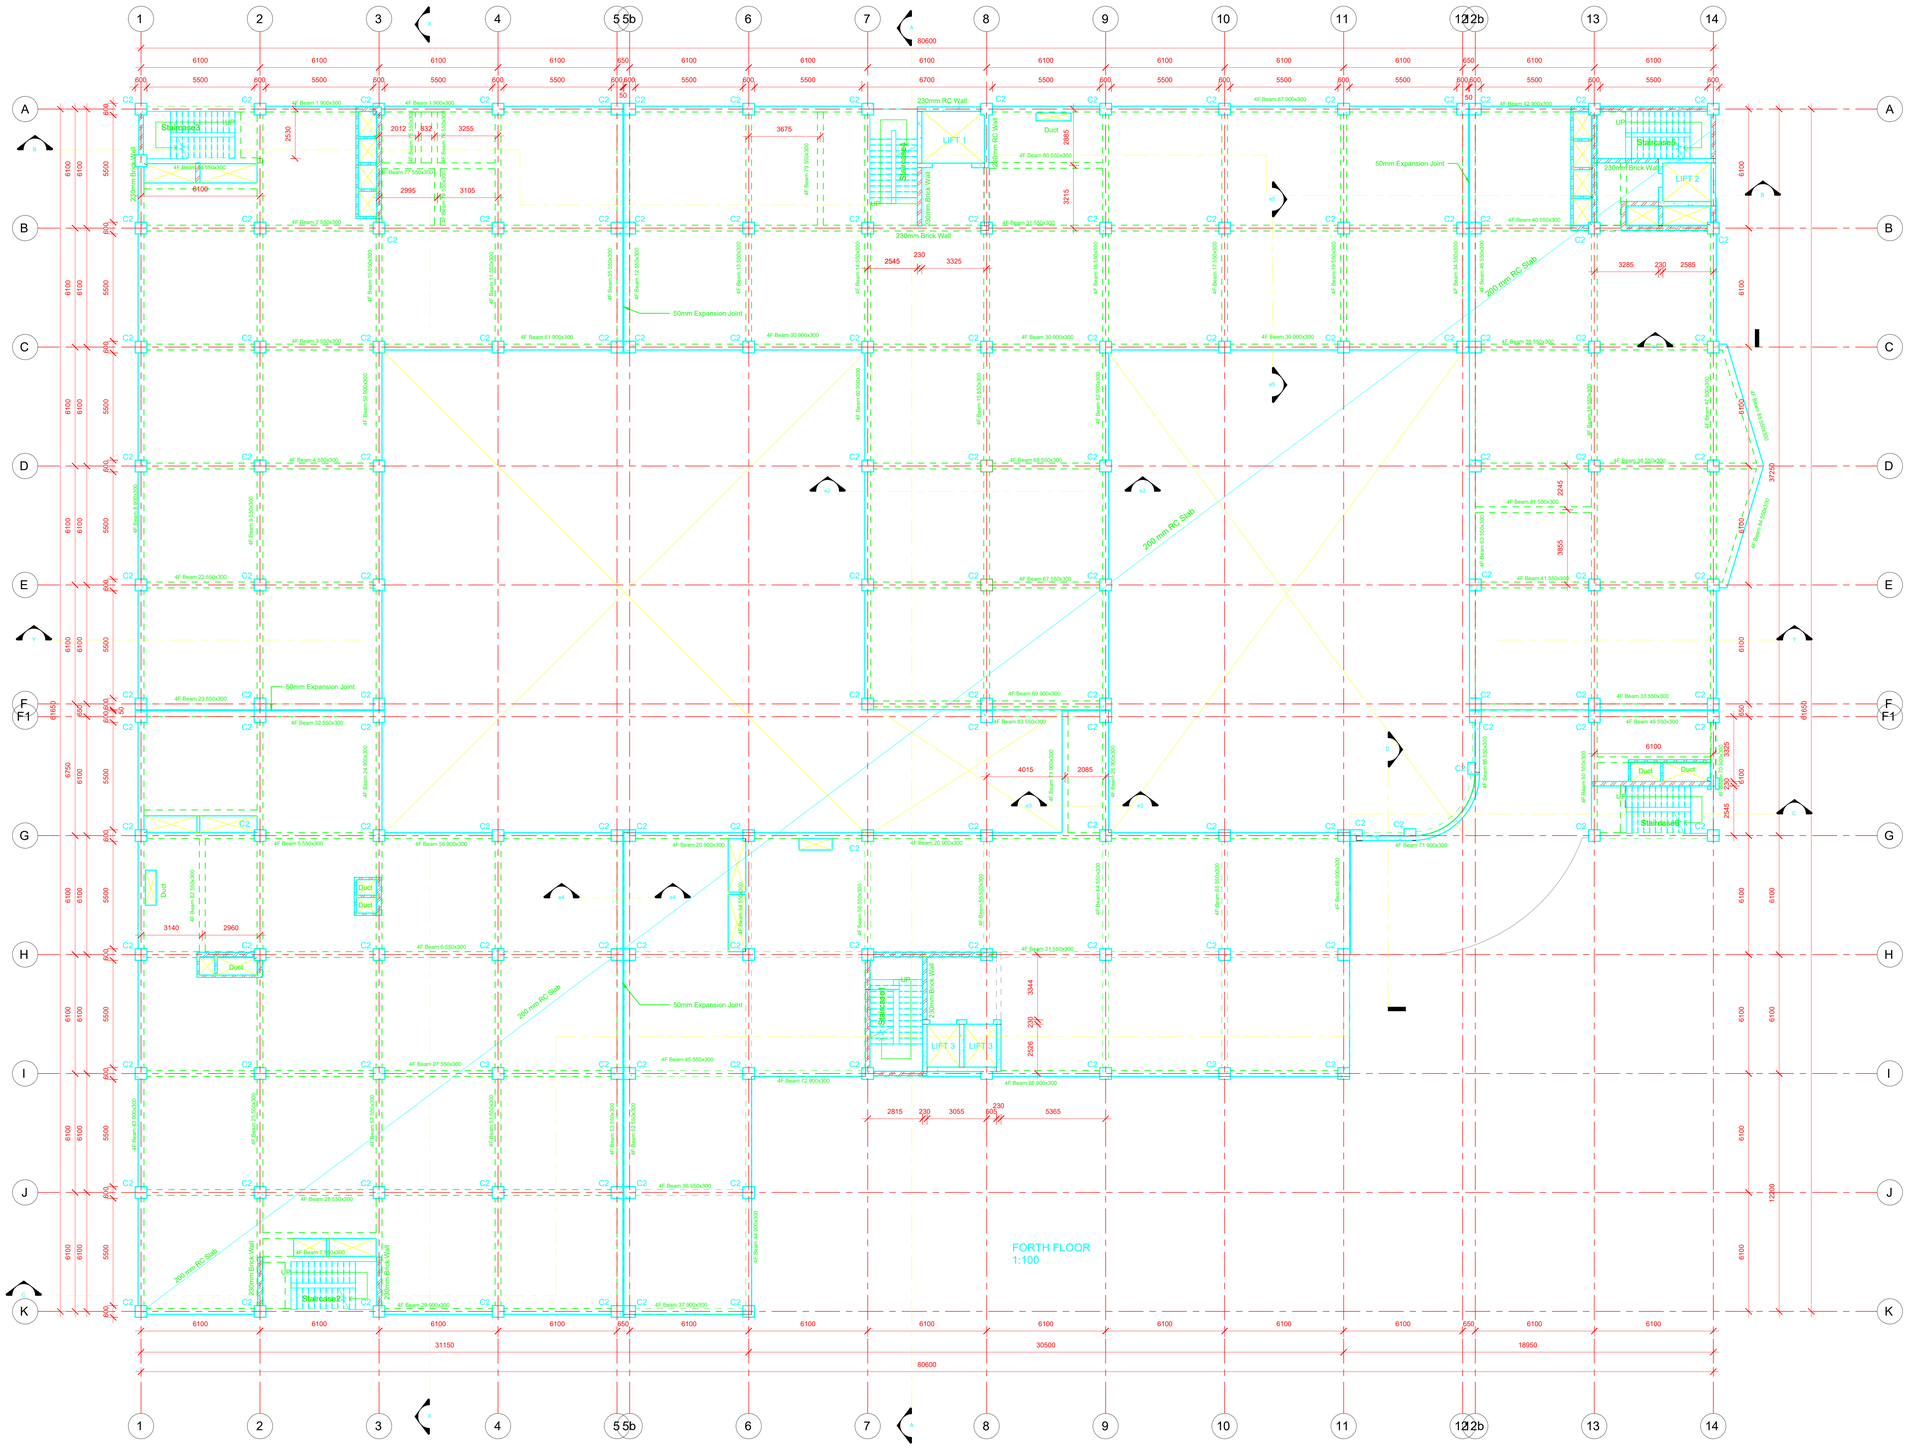

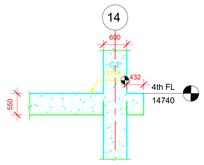

Section e1-e1
1:50

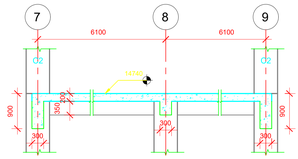

Section e2-e2
1:50

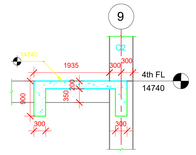

Section e3-e3
1:50

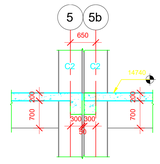

Section e4-e4
1:50

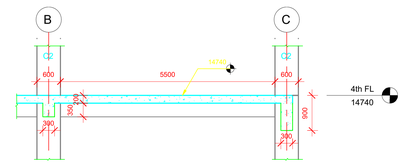

Section e5-e5
1:50

Notes
1. All Columns are placed centrally to Grid Lines U.N.O
2. This drawing must be read in conjunction with all other relevant Structural and Architectural Drawings
3. Do not scale off this drawing, use only written dimensions
4. All dimensions are in millimeters
5. All Concrete grade 30

CONSULTING ENGINEERS

GALAXY ENGINEERING DESIGN
CONSULTANTS (Pvt) LTD
CIVIL & STRUCTURAL ENGINEERS AND PROJECT MANAGERS

No 7 The Chase
Alphritlic
Mt Pleasant
Harare.

Tel: +263(0)7708957, 0734 333
+263 - 242 342 568 /586, email:
info@gedc.co.zw email:
wvmapuranga@gmail.com e-mail:
Mmachisa@gmail.com

DRAWING AMMENDMENTS

NO	DATE	APPROVED

MICRO-FILM
Dreg No.

TECHNICAL PERSONNEL

DESIGNED BY	GEDC
DRAWN BY	GEDC
CHECKED BY	GEDC
APPROVED BY	

ZIMBABWE REVENUE AUTHORITY
P. O. BAG 4360
HARARE, ZIMBABWE

Client: ZIMRA
Centre: HARARE
Project Name: PROPOSED ZIMRA HEAD OFFICE
Drawing Contents: Forth Floor

Drawing Scale	Date	G.P No.	Drawing No.	Amdt.Ltr
As Indicated	12/11/20		ZIMRA/HQ/SE 01-04	