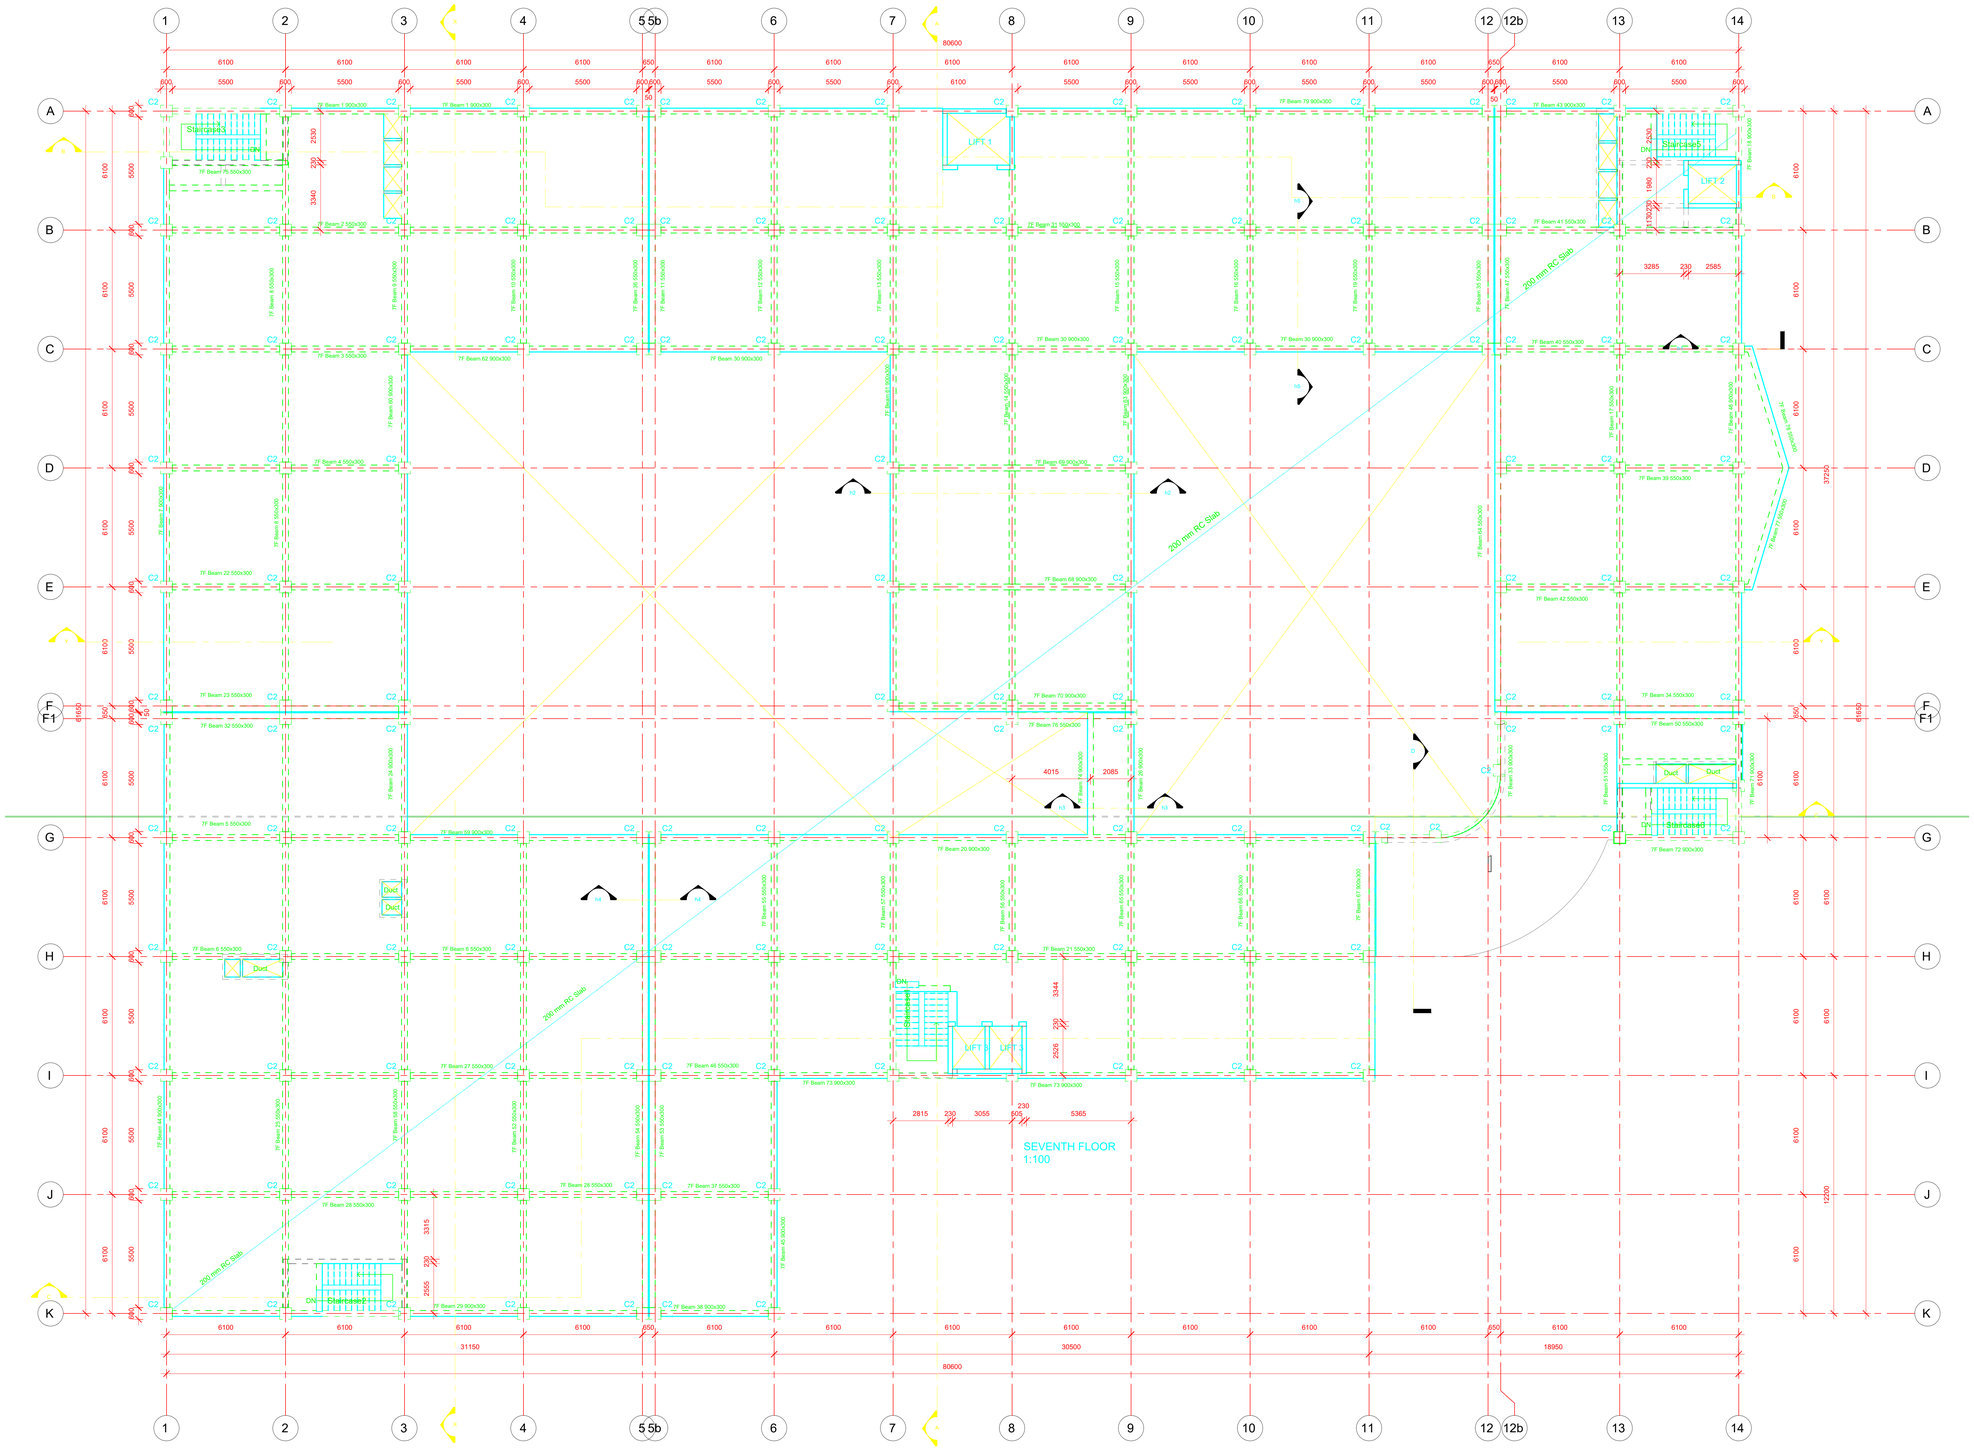

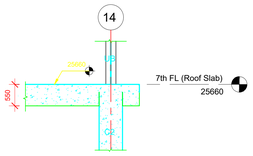

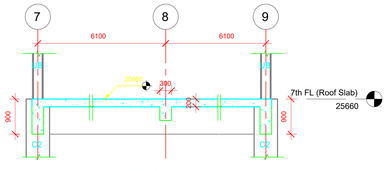

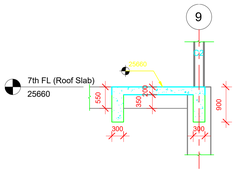

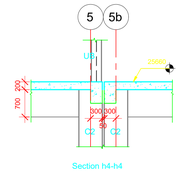

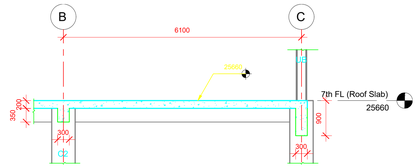

Notes
1. All Columns are placed centrally to Grid Lines U.N.O
2. This drawing must be read in conjunction with all other relevant Structural and Architectural Drawings
3. Do not scale off this drawing, use only written dimensions
4. All dimensions are in millimeters
5. All Concrete grade 30

CONSULTING ENGINEERS
GALAXY ENGINEERING DESIGN
CONSULTANTS (Pvt) LTD
CIVIL & STRUCTURAL ENGINEERS AND PROJECT MANAGERS
No 7 The Chase
Akbrittle
Mt Pleasant
Harare
Tel: +263(0)7718925/7, 0734 333
391+ 263 242 369 *Be e-mail:
info@galaxy.co.zw email:
wongeza@zigmail.com e-mail:
Mmatsatsa@gmail.com

DRAWING AMMENDMENTS

NO	DATE	APPROVED

MICRO-FILM
Dreg No.

TECHNICAL PERSONNEL

DESIGNED BY	GEDC
DRAWN BY	GEDC
CHECKED BY	GEDC
APPROVED BY	

ZIMBABWE REVENUE AUTHORITY
P. O. BAG 4360
HARARE, ZIMBABWE

Client	ZIMRA
Centre	HARARE
Project Name	PROPOSED ZIMRA HEAD OFFICE
Drawing Contents	Seventh Floor
Drawing Scale	As indicated
Date	12/11/20
G.P No.	
Drawing No.	ZIMRA/HQ/SE 01-07
Amdt.Ltr	