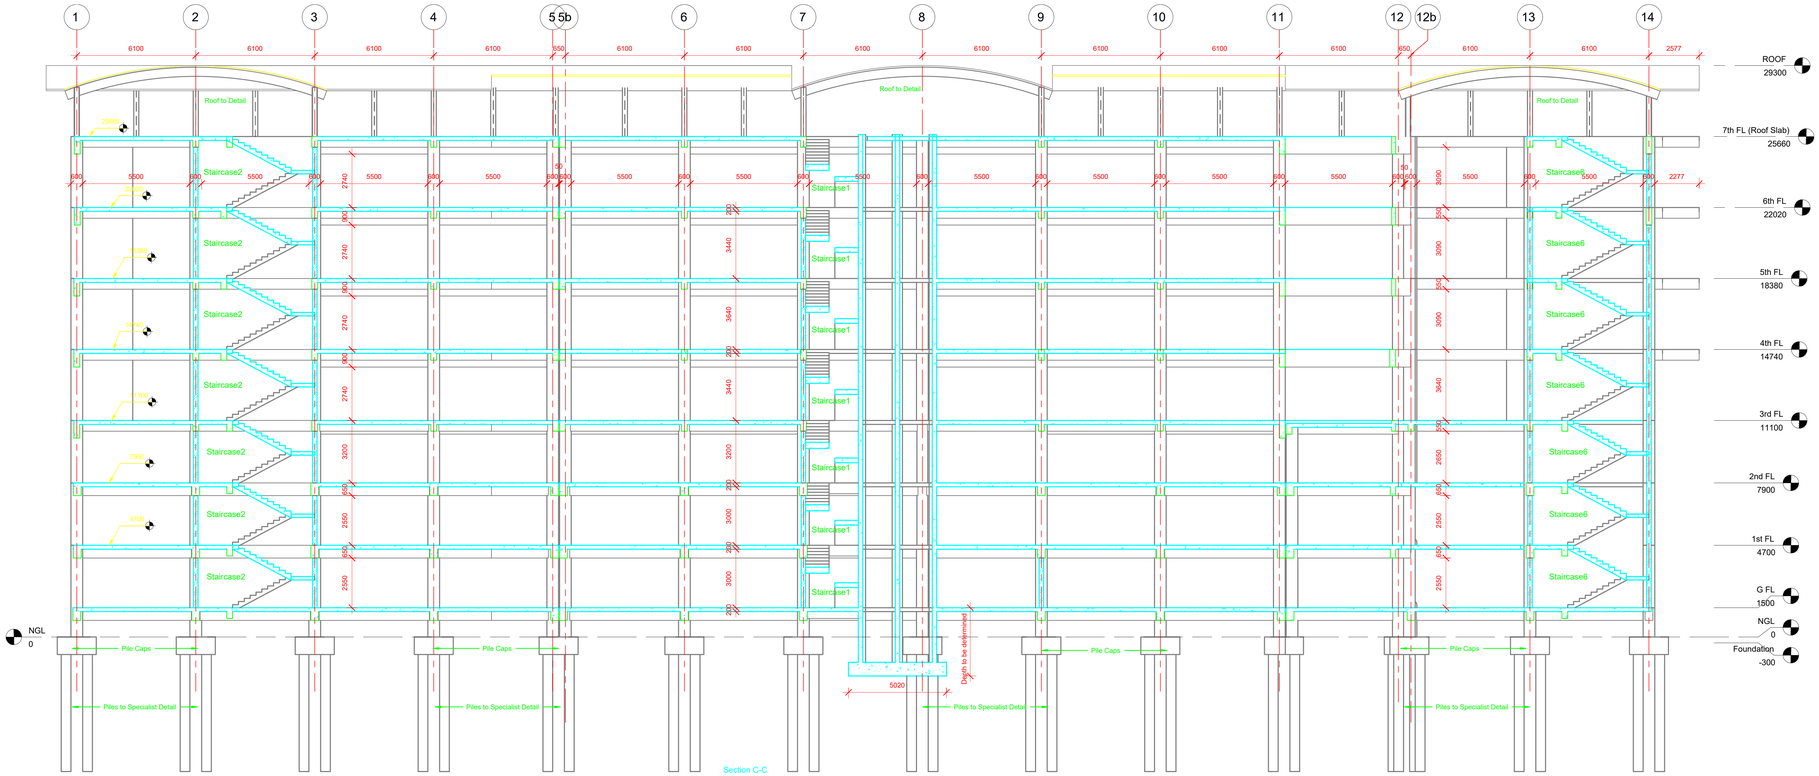

Section C-C
1:100

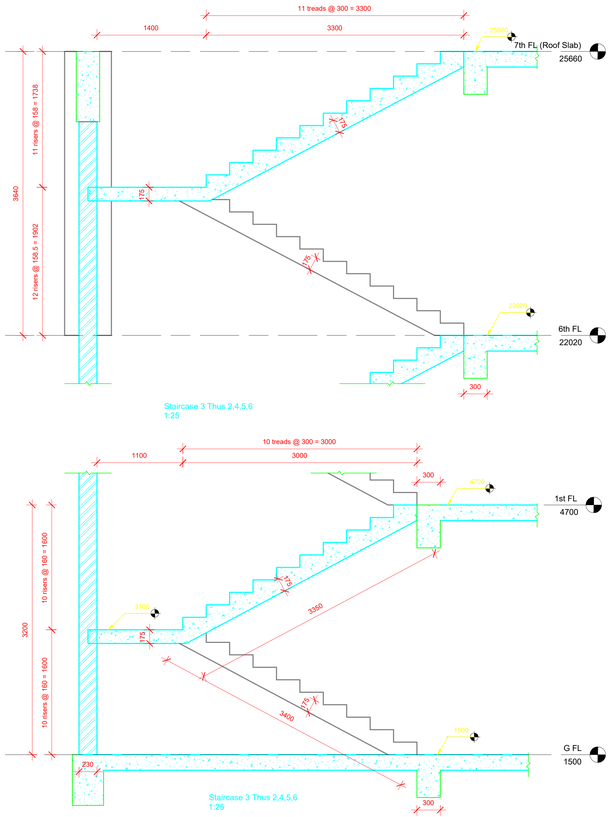

Staircase 3 Thus 2,4,5,6
1:25

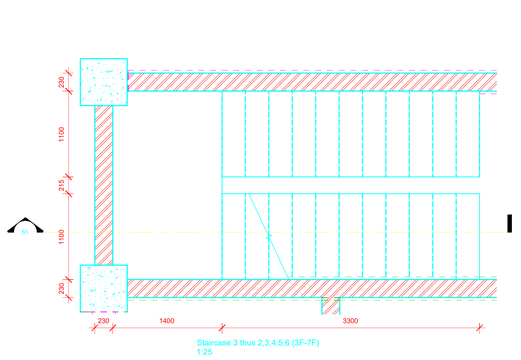

Staircase 3 thus 2,3,4,5,6 (3F-7F)
1:25

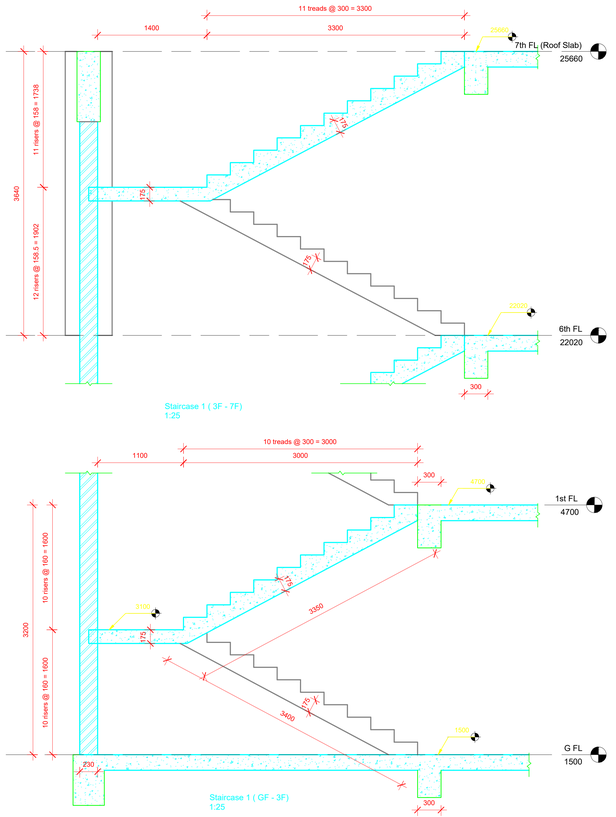

Staircase 1 (3F - 7F)
1:25

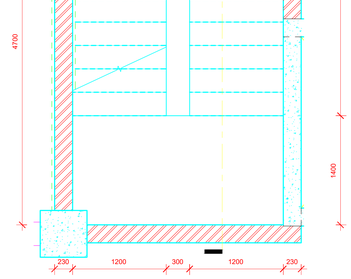

Staircase 1 (3F - 7F)
1:25

Staircase 3 Thus 2,4,5,6
1:25

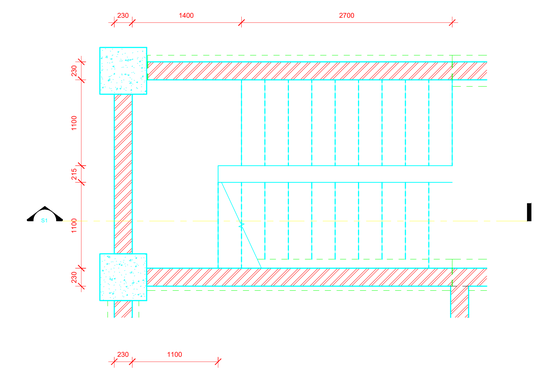

Staircase 3 thus 2,3,4,5,6 (GF-3F)
1:25

Staircase 1 (GF - 3F)
1:25

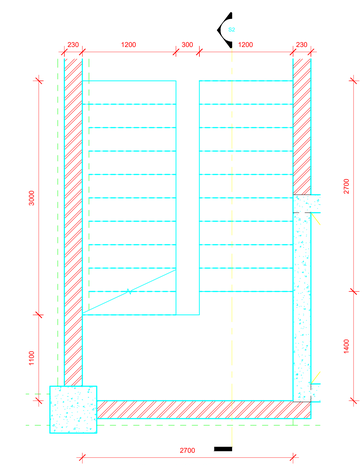

Staircase 1 (GF - 3F)
1:25

Notes
1. All Columns are placed centrally to Grid Lines U.N.O
2. This drawing must be read in conjunction with all other relevant Structural and Architectural Drawings
3. Do not scale off this drawing, use only written dimensions
4. All dimensions are in millimeters
5. All Concrete grade 30

CONSULTING ENGINEERS
GALAXY ENGINEERING DESIGN
CONSULTANTS (Pvt) LTD
CIVIL & STRUCTURAL ENGINEERS AND PROJECT MANAGERS
No 7 The Chase
Aphrodite
Mt Pleasant
Harare.
Tel: +263(77)1020537, 0734333
+263 (24) 242 568 /586, email:
info@gedc.co.zw email:
wmapuranga@gmail.com e-mail:
Mmashanja@gmail.com

DRAWING AMMENDMENTS

NO	DATE	APPROVED

MICRO-FILM
Drwg No.

TECHNICAL PERSONNEL

DESIGNED BY	GEDC
DRAWN BY	GEDC
CHECKED BY	GEDC
APPROVED BY	

ZIMBABWE REVENUE AUTHORITY
P. O. BAG 4360
HARARE, ZIMBABWE

Client: ZIMRA
Centre: HARARE
Project Name: PROPOSED ZIMRA HEAD OFFICE
Drawing Contents: General Sections 3

Drawing Scale	Date	C.P No.	Drawing No.	Amdt.Ltr
As Indicated	12/11/20		ZIMRA/HQ/SE 01-10	