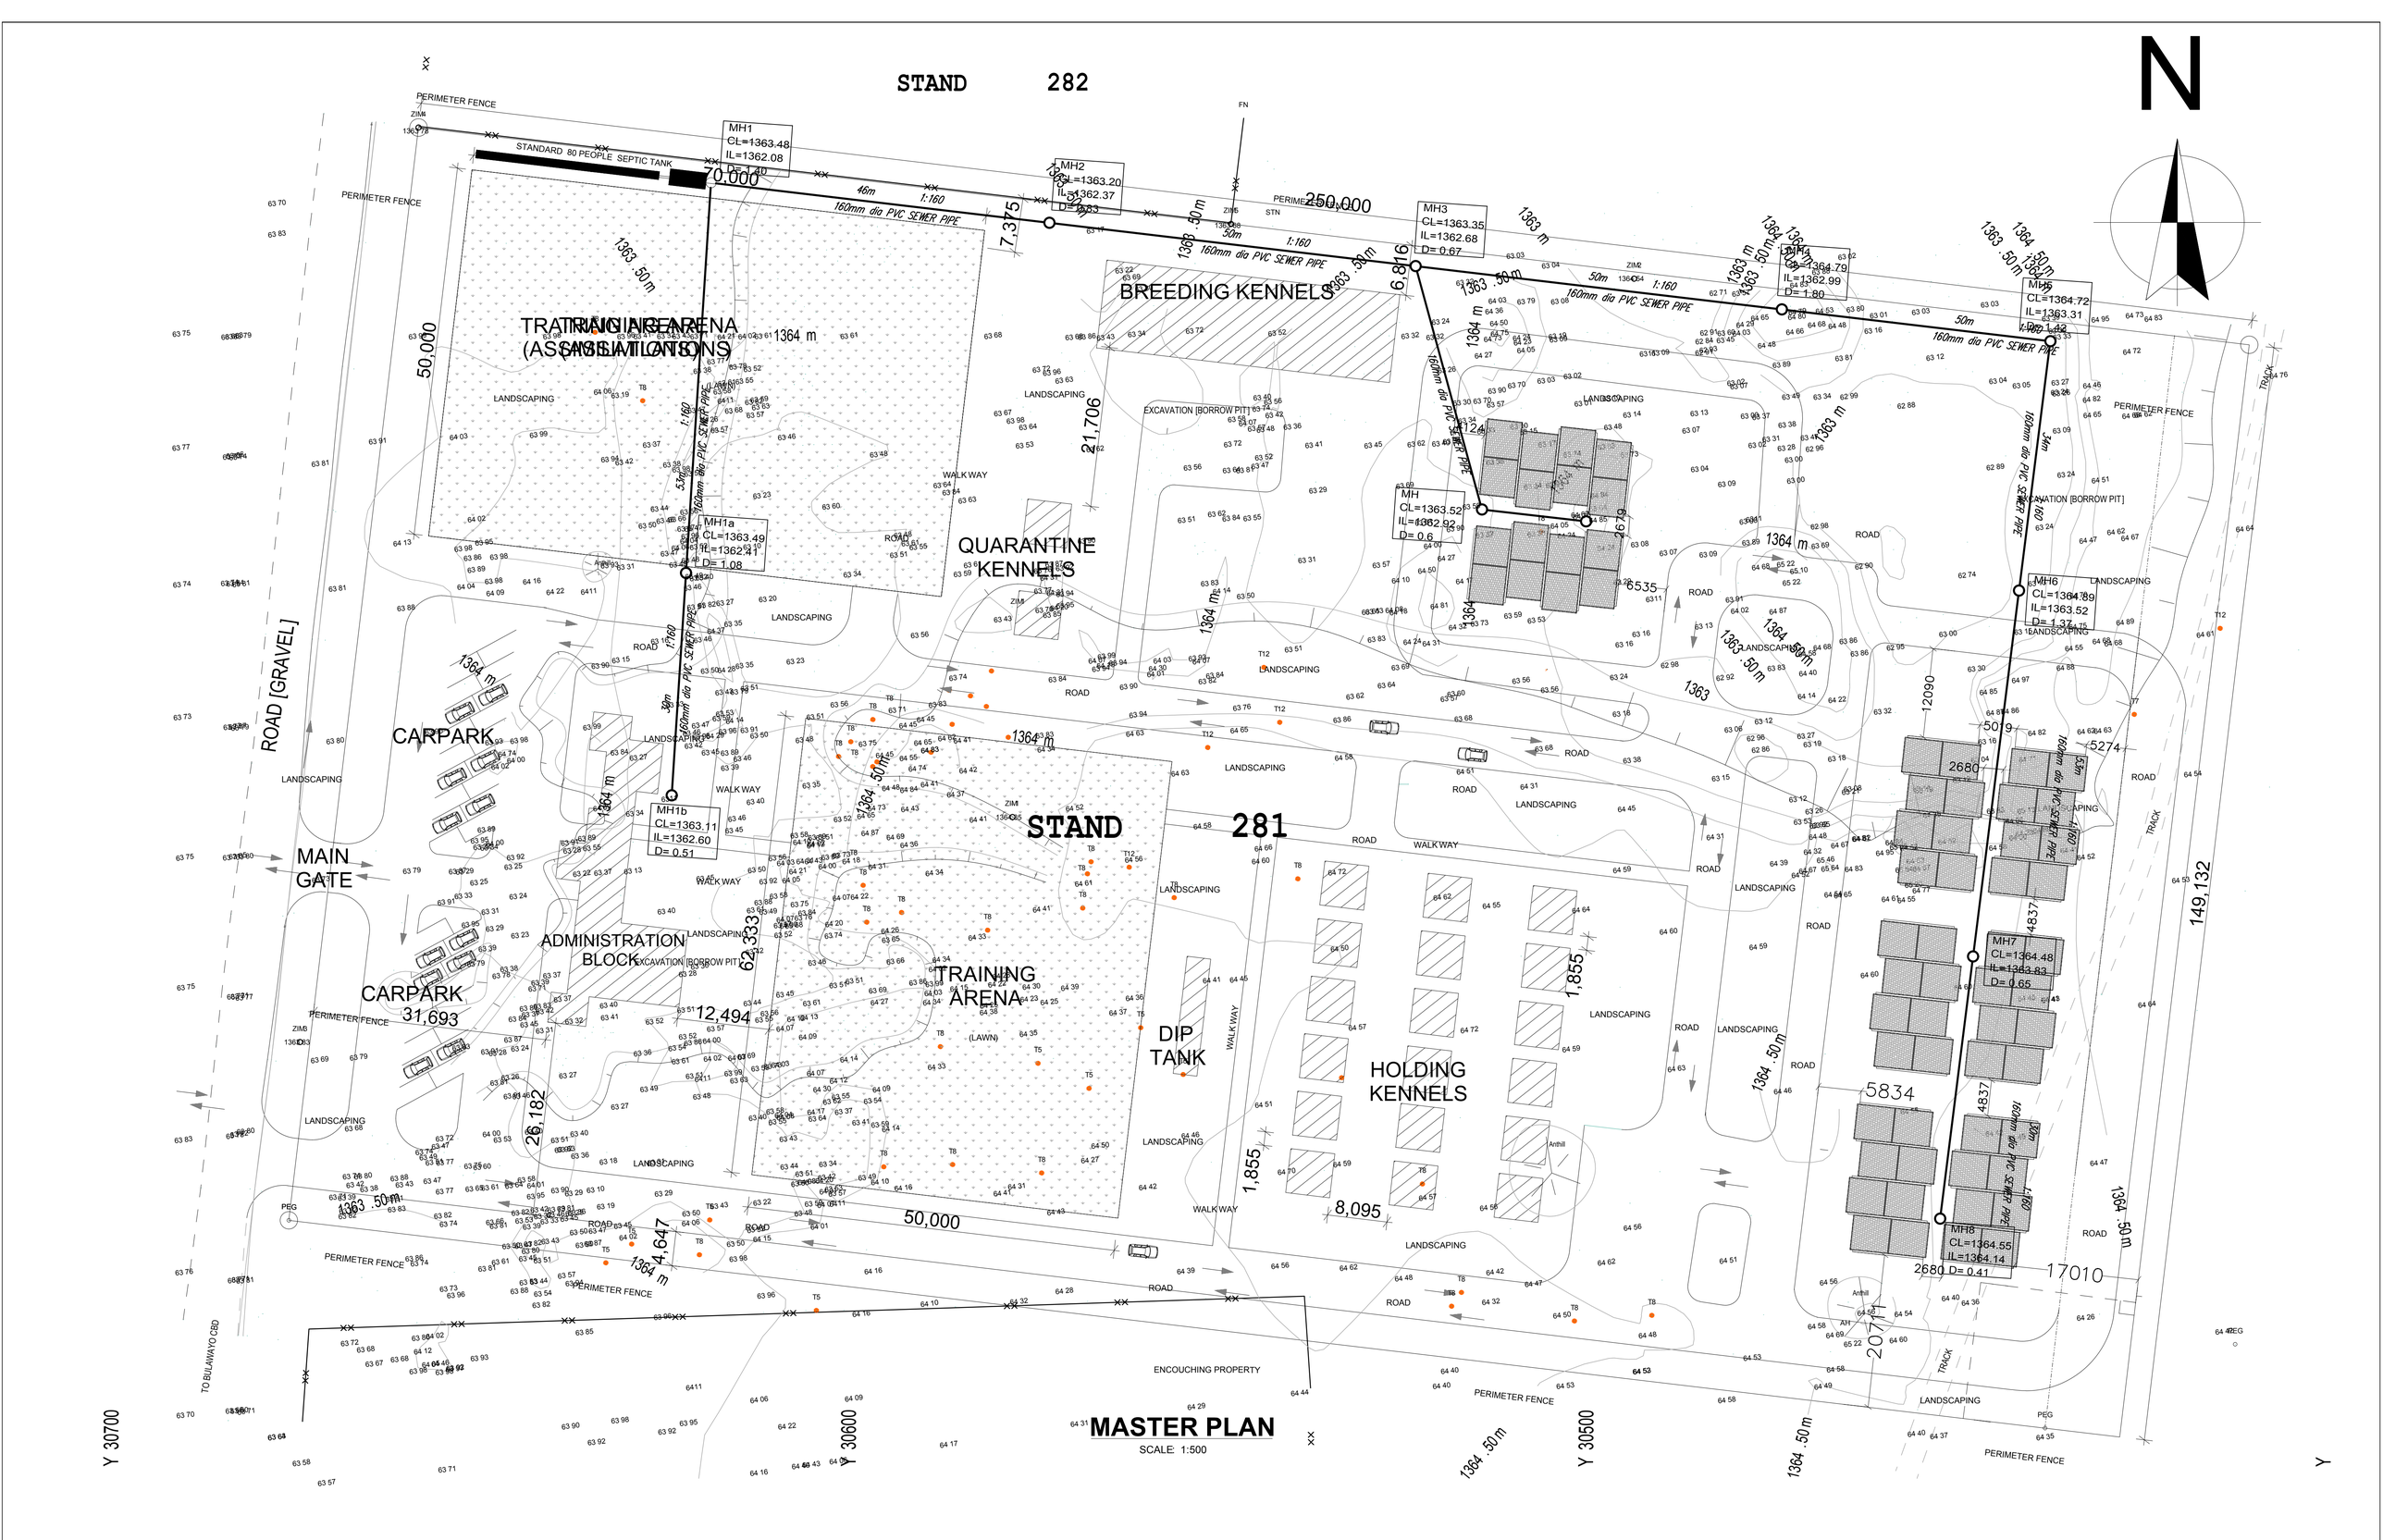

MASTER PLAN

SCALE 1:500

Notes

REVISED JANUARY 2018

AMENDMENT			Description :
Lttr	date	Init	
Micro-film Drwg No			

Ministry of Local Government,
and Public Works
P.Bag 7755, Causeway
Zimbabwe

Engineer	E.M	Director ENGR	H. Hungwe	Ministry	MINISTRY OF FINANCE
Designed	E.M	Branch Head	E.NJOMA	Centre	BULAWAYO
Drawn	R.N	Scale	1:400	Title	ZIMRA: UMGUZA K9 UNIT KENNELS
Checked	E.N	Date	September 2017	Description	Sewer Reticulation Layout Plan
Telephone 700811		File Ref		Stock Drwg No	UMGUZA/CE/SW01
				G.P. No	
				Proj no	